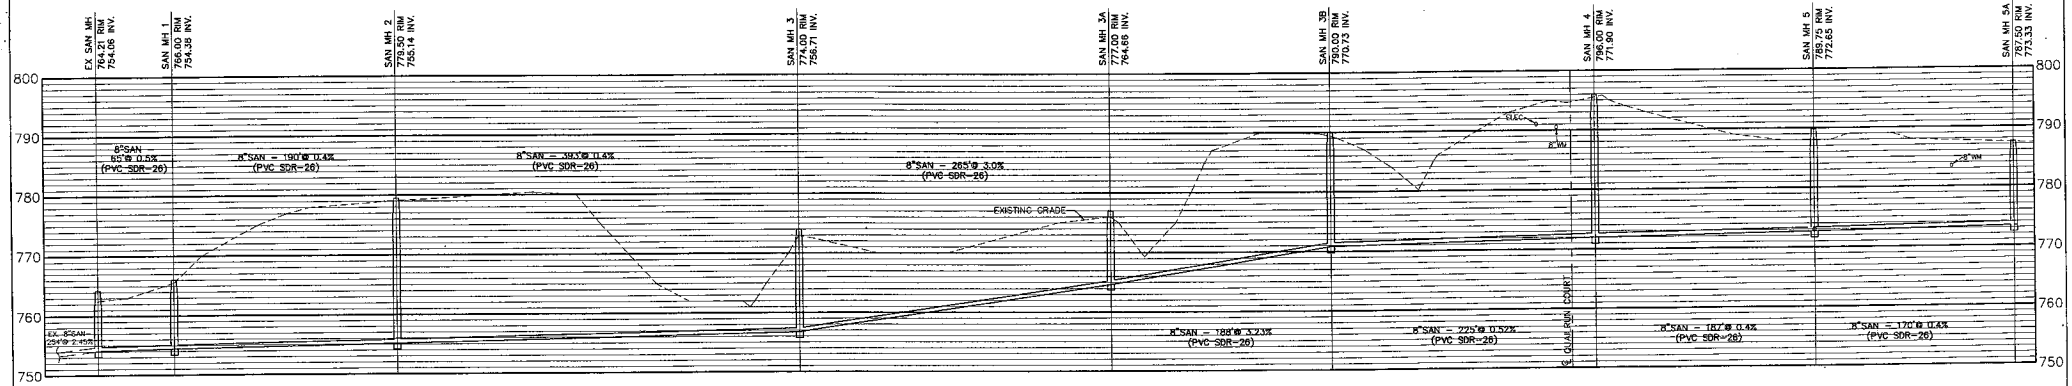

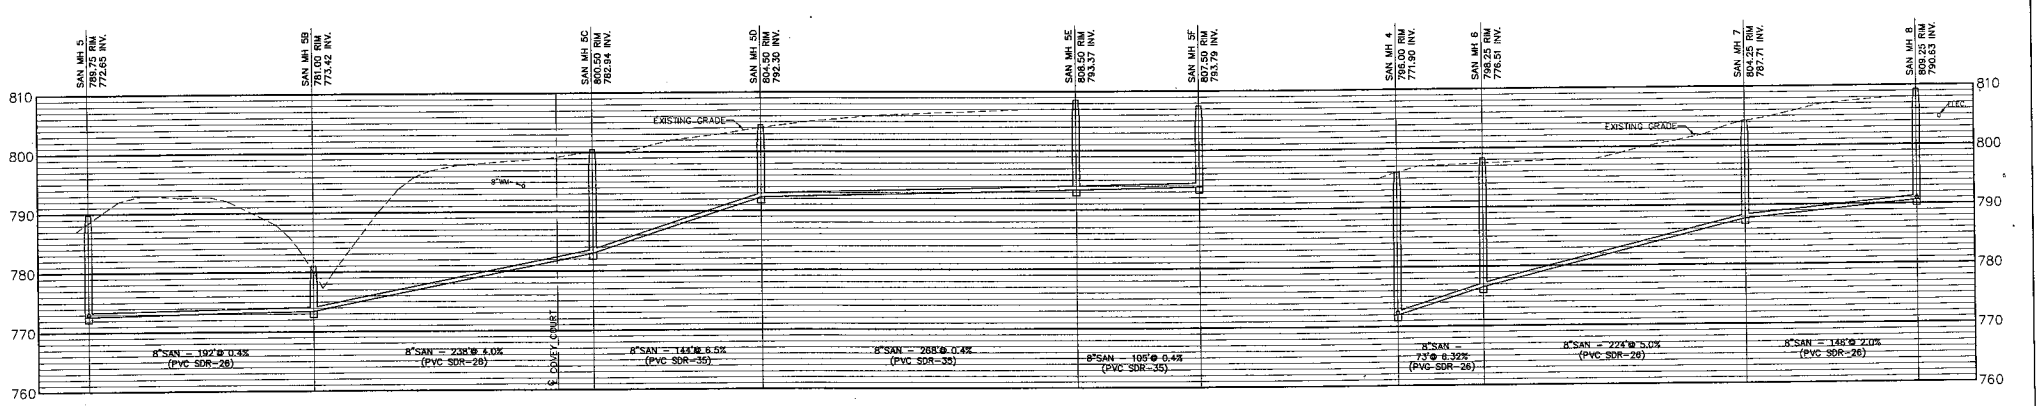

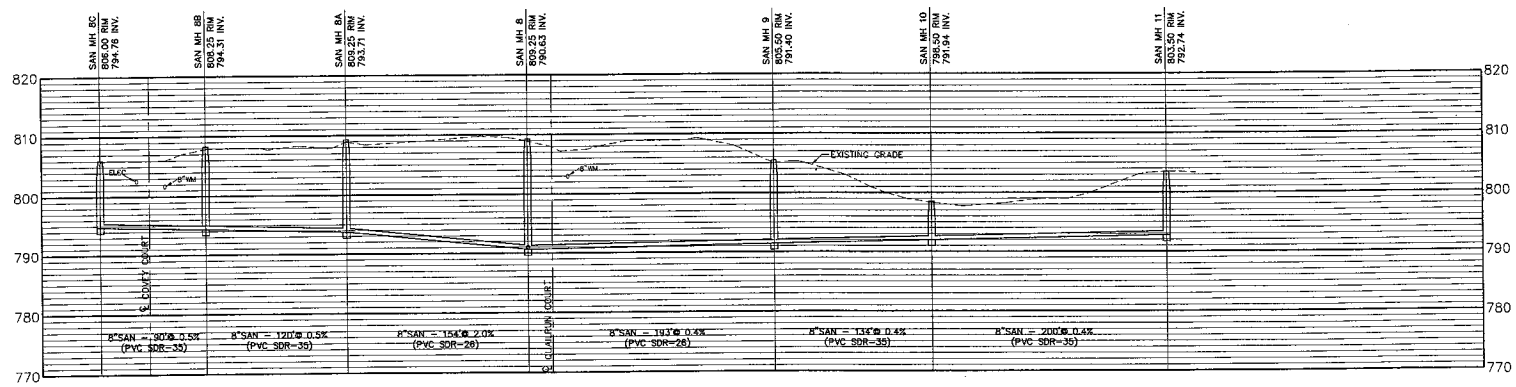

0 25 50
HORIZONTAL SCALE
1" = 50'

0 5 10
VERTICAL SCALE
1" = 10'

REVISIONS		
BY	DATE	DESCRIPTION
GDS	2-18-04	40% SUBMITTAL
CJW	7-14-04	90% SUBMITTAL
CJW	11-02-04	
CJW	11-17-04	100% SUBMITTAL
CES	9-29-05	100% SUBMITTAL

CONTRACT NO. 651-0310
WINDING WOODS SUBDIVISION
SANITARY PROFILES

MIAMI TOWNSHIP CLERMONT COUNTY OHIO

SANTORO ENGINEERING COMPANY
SURVEYING PLANNING DESIGN ENGINEERING MANAGEMENT

PHONE: (513) 732-2561
1501 CINCINNATI-BATAVIA RD
FAX: (513) 732-2938
BATAVIA, OHIO 45103

SCALE	DRAWN	PROJECT NO.	SHEET
1" = 50' HORIZ. 1" = 10' VERT.	GDS	0342	9 OF 13